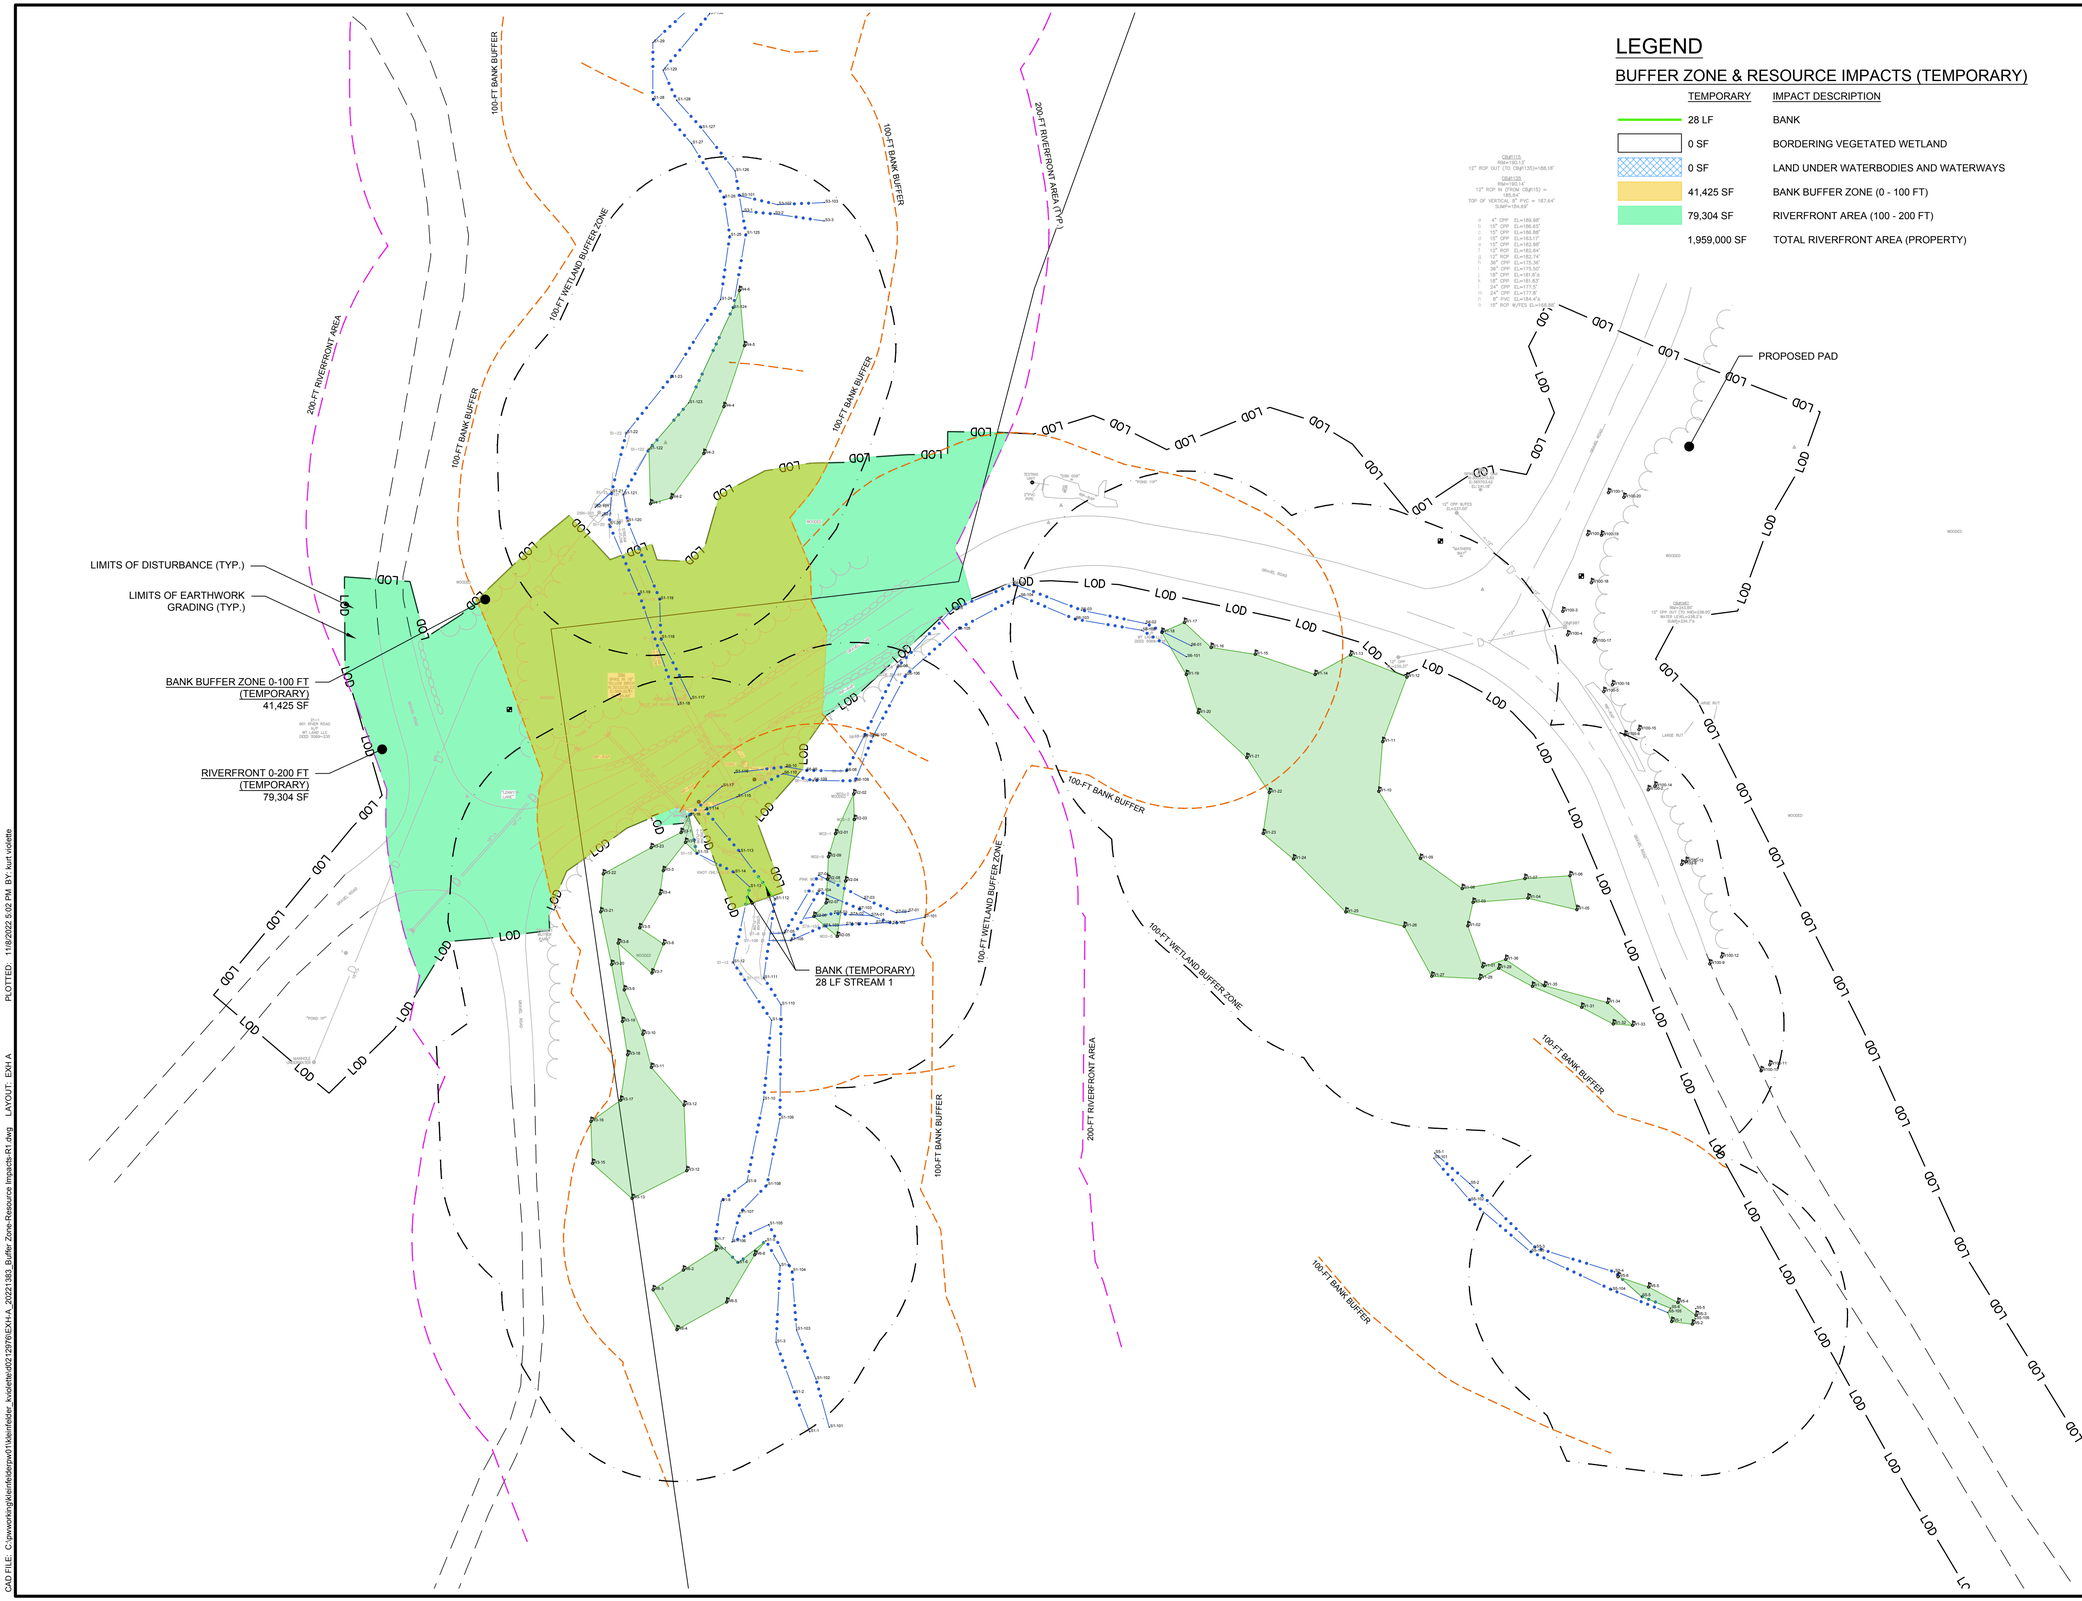

CAD FILE: C:\pwworking\kleinfelderpw01\kleinfelder, k.violette\d0412976\EXH-A_20221383_Buffer Zone-Resource Impacts-R1.dwg LAYOUT: EXH A PLOTTED: 11/8/2022 5:02 PM BY: kurt violette

KLEINFELDER
Bright People. Right Solutions.

1500 Main Street, Suite 1506
PO Box 15511
Springfield, MA 15511-5511
Phone: 413-739-1307

Signed By: #

REVISIONS

REV	DESCRIPTION	DSN / DWN	CHK / APP	DATE
A	ISSUED FOR PERMITTING	KRV / KRV	AGB / JW	4/29/2022
B	ISSUED FOR PERMITTING	KRV / KRV	SH / JW	10/25/2022
C	ISSUED FOR PERMITTING	KRV / KRV	SH / JW	11/8/2022

ISSUED FOR PERMITTING

SCALE VERIFICATION

THIS BAR IS 1 INCH IN LENGTH ON ORIGINAL DRAWING

0 1"

IF IT'S NOT 1 INCH ON THIS SHEET ADJUST YOUR SCALES ACCORDINGLY

0 50 50
SCALE: 1" = 50' SCALE IN FEET

ORIGINAL DRAWING SIZE IS 22 x 34

ISSUE FOR PERMIT (IFP) PLANS

ASMG HAUL ROAD DESIGN
901 RIVER ROAD
FRANKLIN COUNTY, MASSACHUSETTS

All States Materials Group®

ALL STATES MATERIALS GROUP
901 RIVER ROAD
DEERFIELD, MA 01342

BUFFER ZONE & RESOURCE IMPACTS (TEMPORARY)

PROJECT NO.	20221383.001A
ISSUE DATE	11/08/2022
CURRENT REVISION	C
DESIGNED BY	KRV
DRAWN BY	KRV
CHECKED BY	SH
APPROVED BY	JW

EXHIBIT A