FOR REGISTRY USE

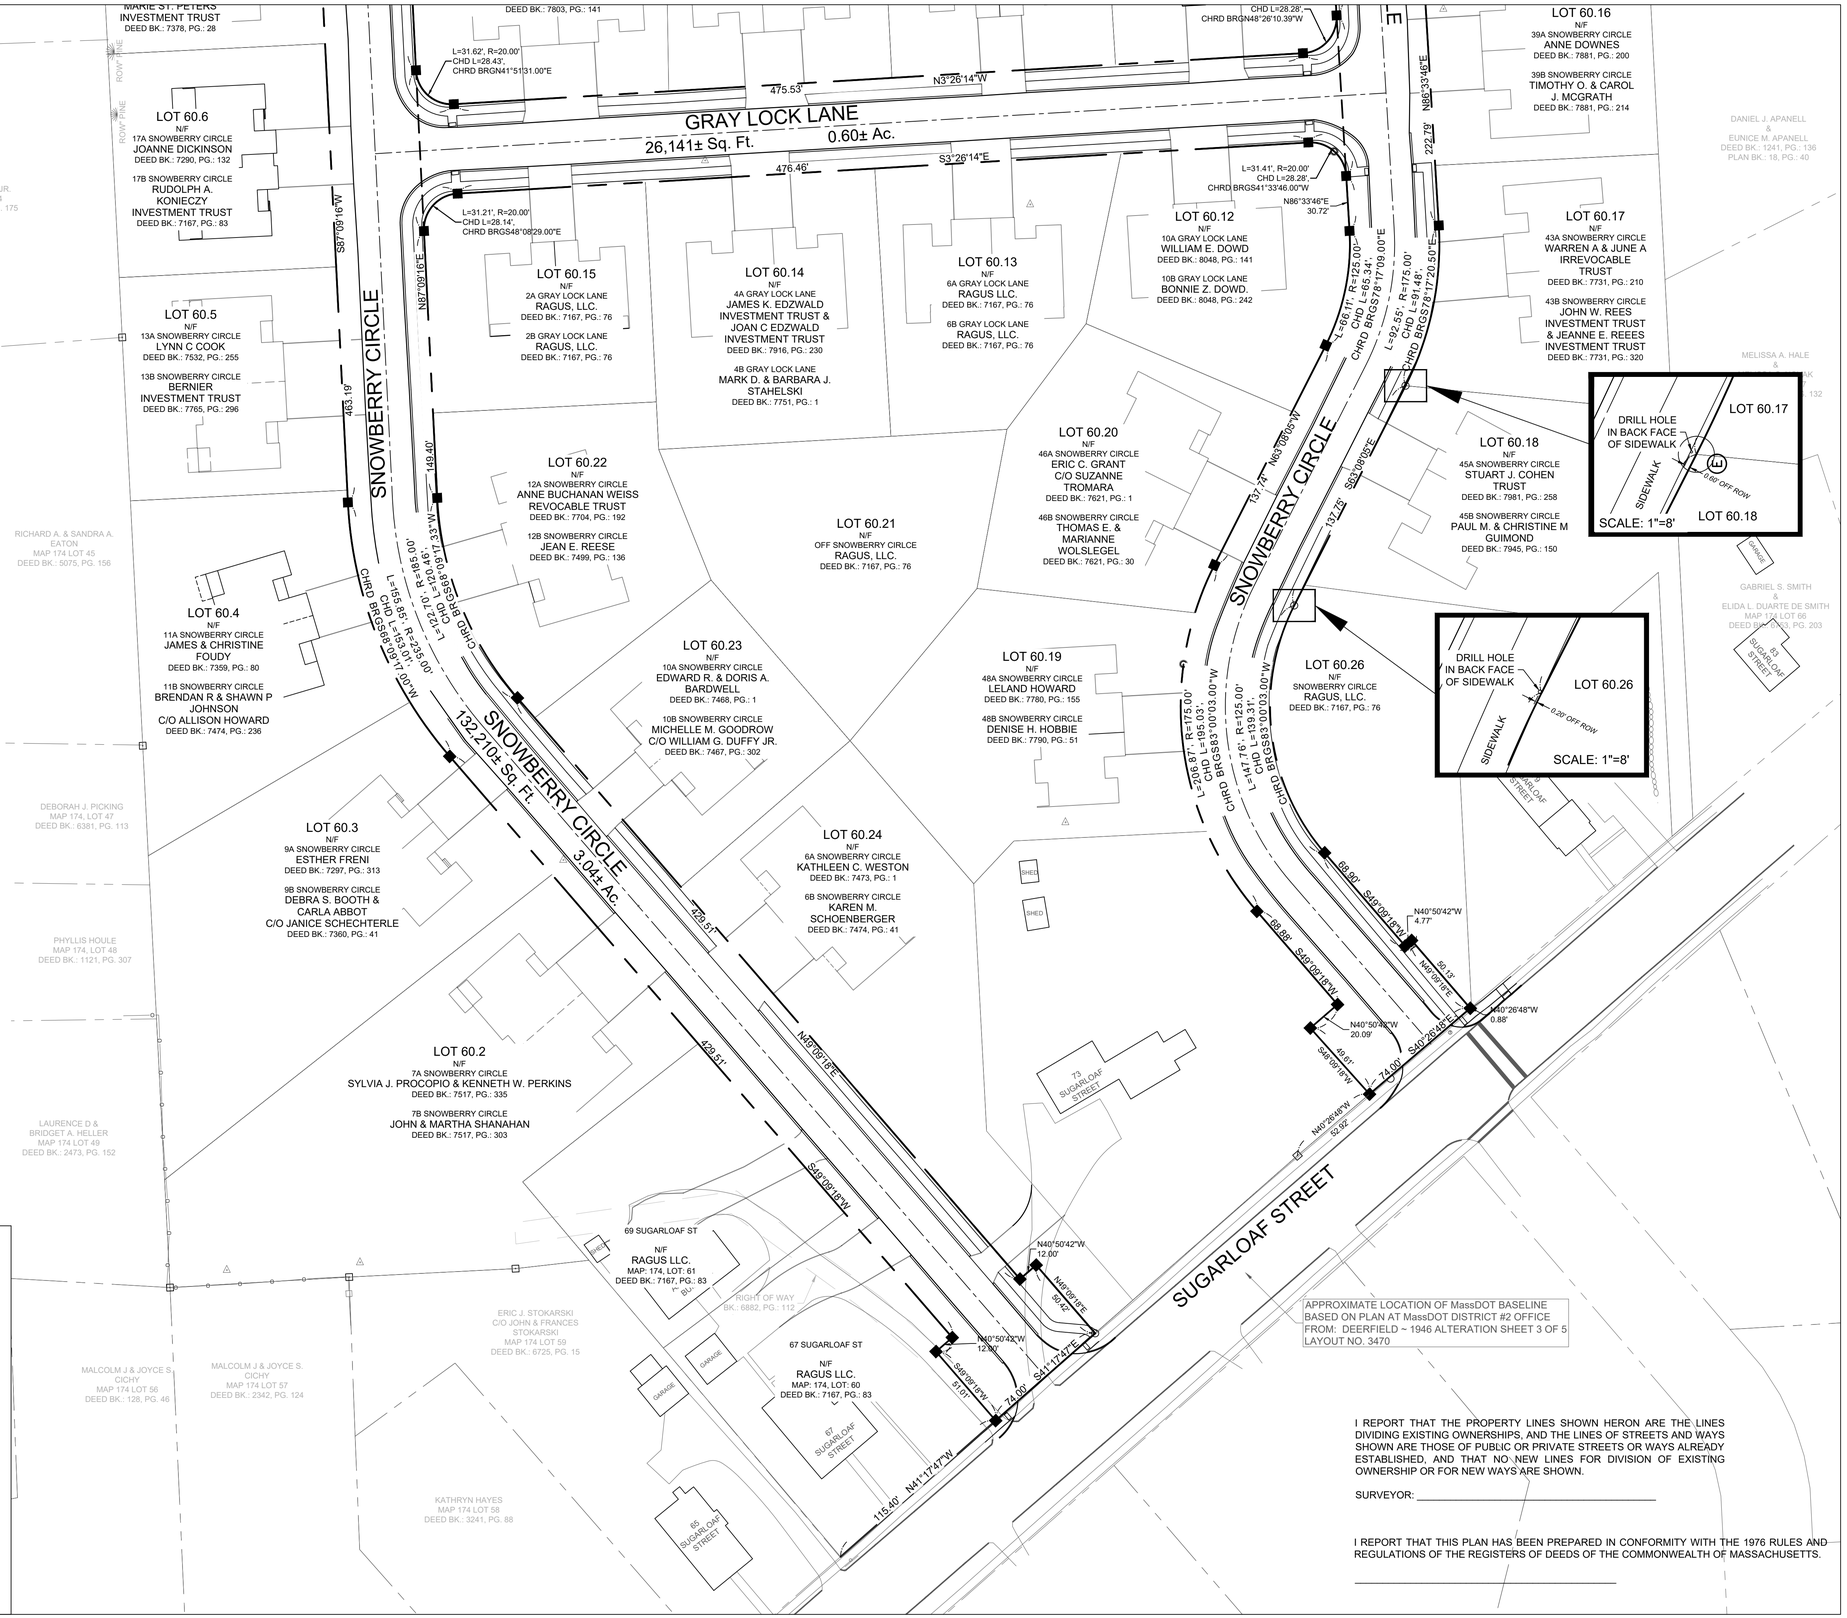

NOTE:

- OFFSET MARKINGS WERE SET WHERE GRANITE BOUND MONUMENTS COULD NOT BE.

LEGEND

- EXISTING GRANITE /CONCRETE MONUMENT
- EXISTING IRON PIN
- SET GRANITE MONUMENT
- SET DRILL HOLE
- UNMARKED POINT
- AS-BUILT ELECTRICAL MANHOLE

I REPORT THAT THE PROPERTY LINES SHOWN HERON ARE THE LINES DIVIDING EXISTING OWNERSHIPS, AND THE LINES OF STREETS AND WAYS SHOWN ARE THOSE OF PUBLIC OR PRIVATE STREETS OR WAYS ALREADY ESTABLISHED, AND THAT NO NEW LINES FOR DIVISION OF EXISTING OWNERSHIP OR FOR NEW WAYS ARE SHOWN.

SURVEYOR: _____

I REPORT THAT THIS PLAN HAS BEEN PREPARED IN CONFORMITY WITH THE 1976 RULES AND REGULATIONS OF THE REGISTERS OF DEEDS OF THE COMMONWEALTH OF MASSACHUSETTS.

_____

Commonwealth of Massachusetts
Daniel L. Werner
No. 38045
Professional Land Surveyor

NO.	REVISION	DATE	DWN	CHK

SVE ©2019

Engineering
Planning
Landscape Architecture
Surveying

SVE Associates
P.O. Box 1818
439 West River Road
Brattleboro, VT 05302
T 413.774.6698
F 413.773.0875
www.sveassoc.com

STREET ACCEPTANCE PLAN

THE CONDOMINIUMS AT SUGARLOAF

THE FUTURES UNLIMITED
7 OAK KNOLL DRIVE
SOUTH DEERFIELD, MA 01373

0 20 40 80
GRAPHIC SCALE 1" = 40'

N

PROJ. #: G1895

DATE: 03-MAR-23

DRAWN: MJS, AJG

SHEET 1/2

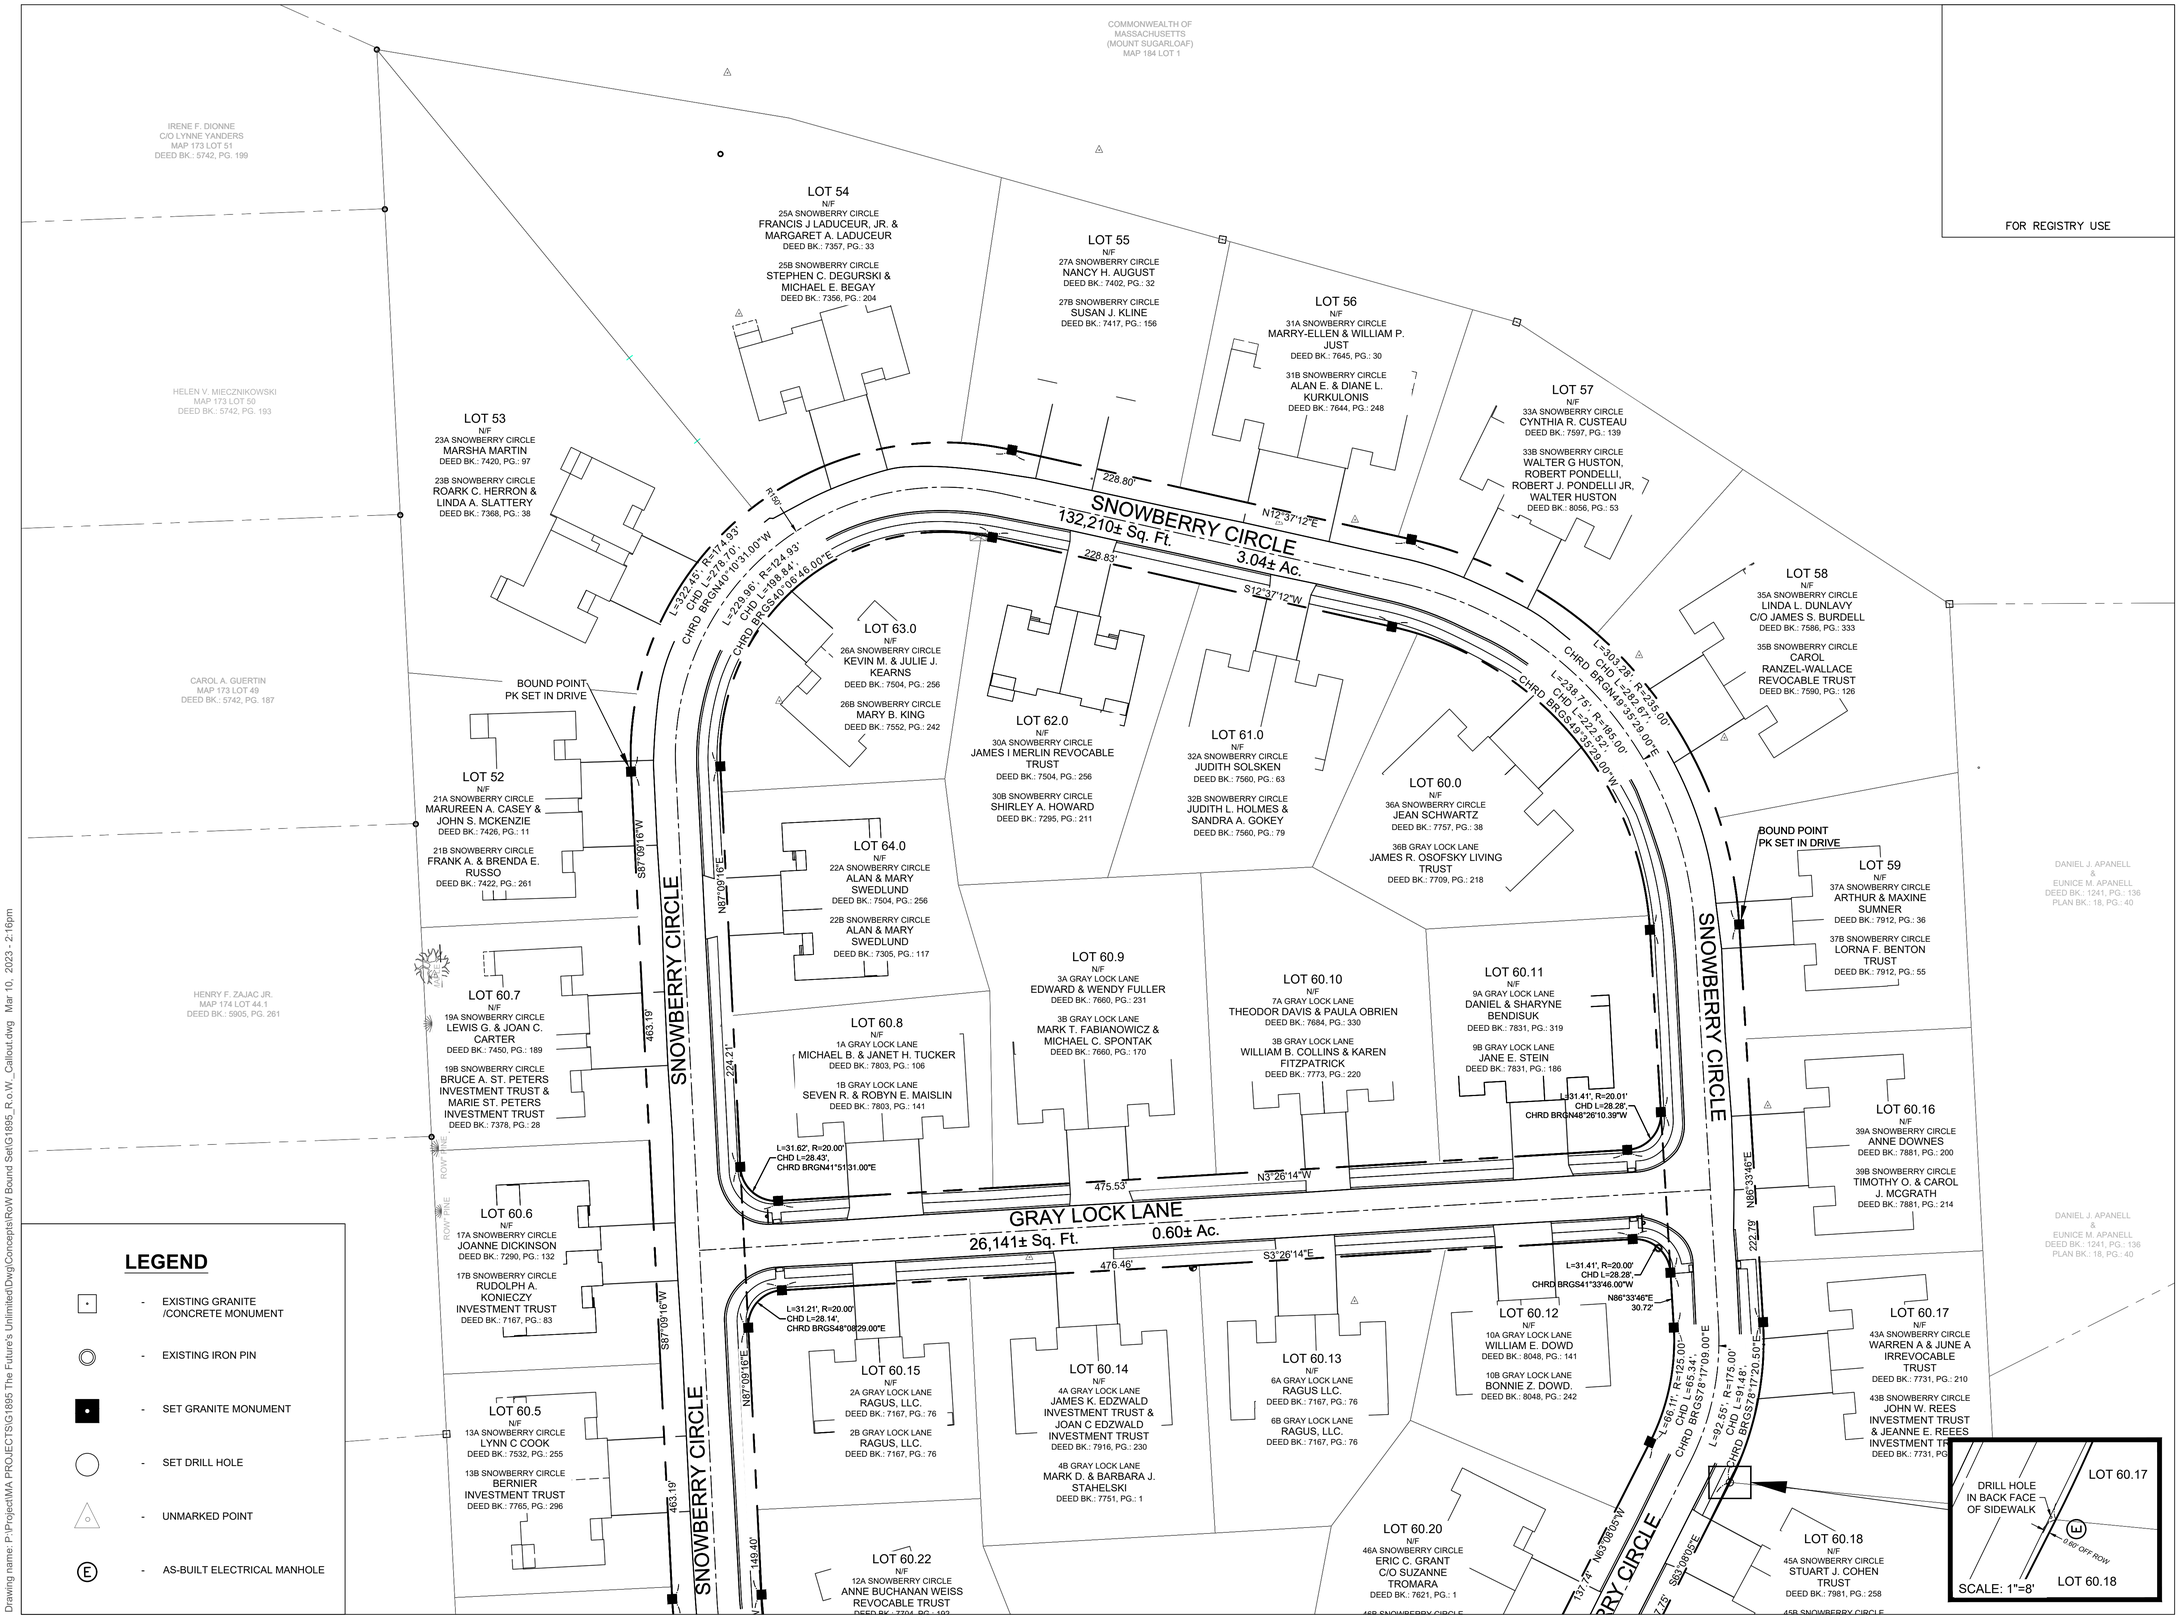

FOR REGISTRY USE

Commonwealth of Massachusetts Daniel L. Werner No. 38045 Professional Land Surveyor

NO.	REVISION	DATE	DWN	CHK

SVE ©2019

Engineering
Planning
Landscape Architecture
Surveying

SVE Associates
P.O. Box 1818
439 West River Road
Brattleboro, VT 05302
T 413.774.6698
F 413.773.0875
www.sveassoc.com

STREET ACCEPTANCE PLAN

THE CONDOMINIUMS AT SUGARLOAF

THE FUTURES UNLIMITED
7 OAK KNOLL DRIVE
SOUTH DEERFIELD, MA 01373

0 20 40 80
GRAPHIC SCALE 1" = 40'

N

PROJ. #: G1895

DATE: 03-MAR-23

DRAWN: MJS, AJG

SHEET 2/2

Drawing name: P:\Project\MA PROJECTS\G1695 The Future's Unlimited\Dwg\Concepts\RoW Bound Set\G1695_R.o.W._Callout.dwg Mar 10, 2023 - 2:16pm